© 2006 THOMAS R. PAUL LAND SURVEYING

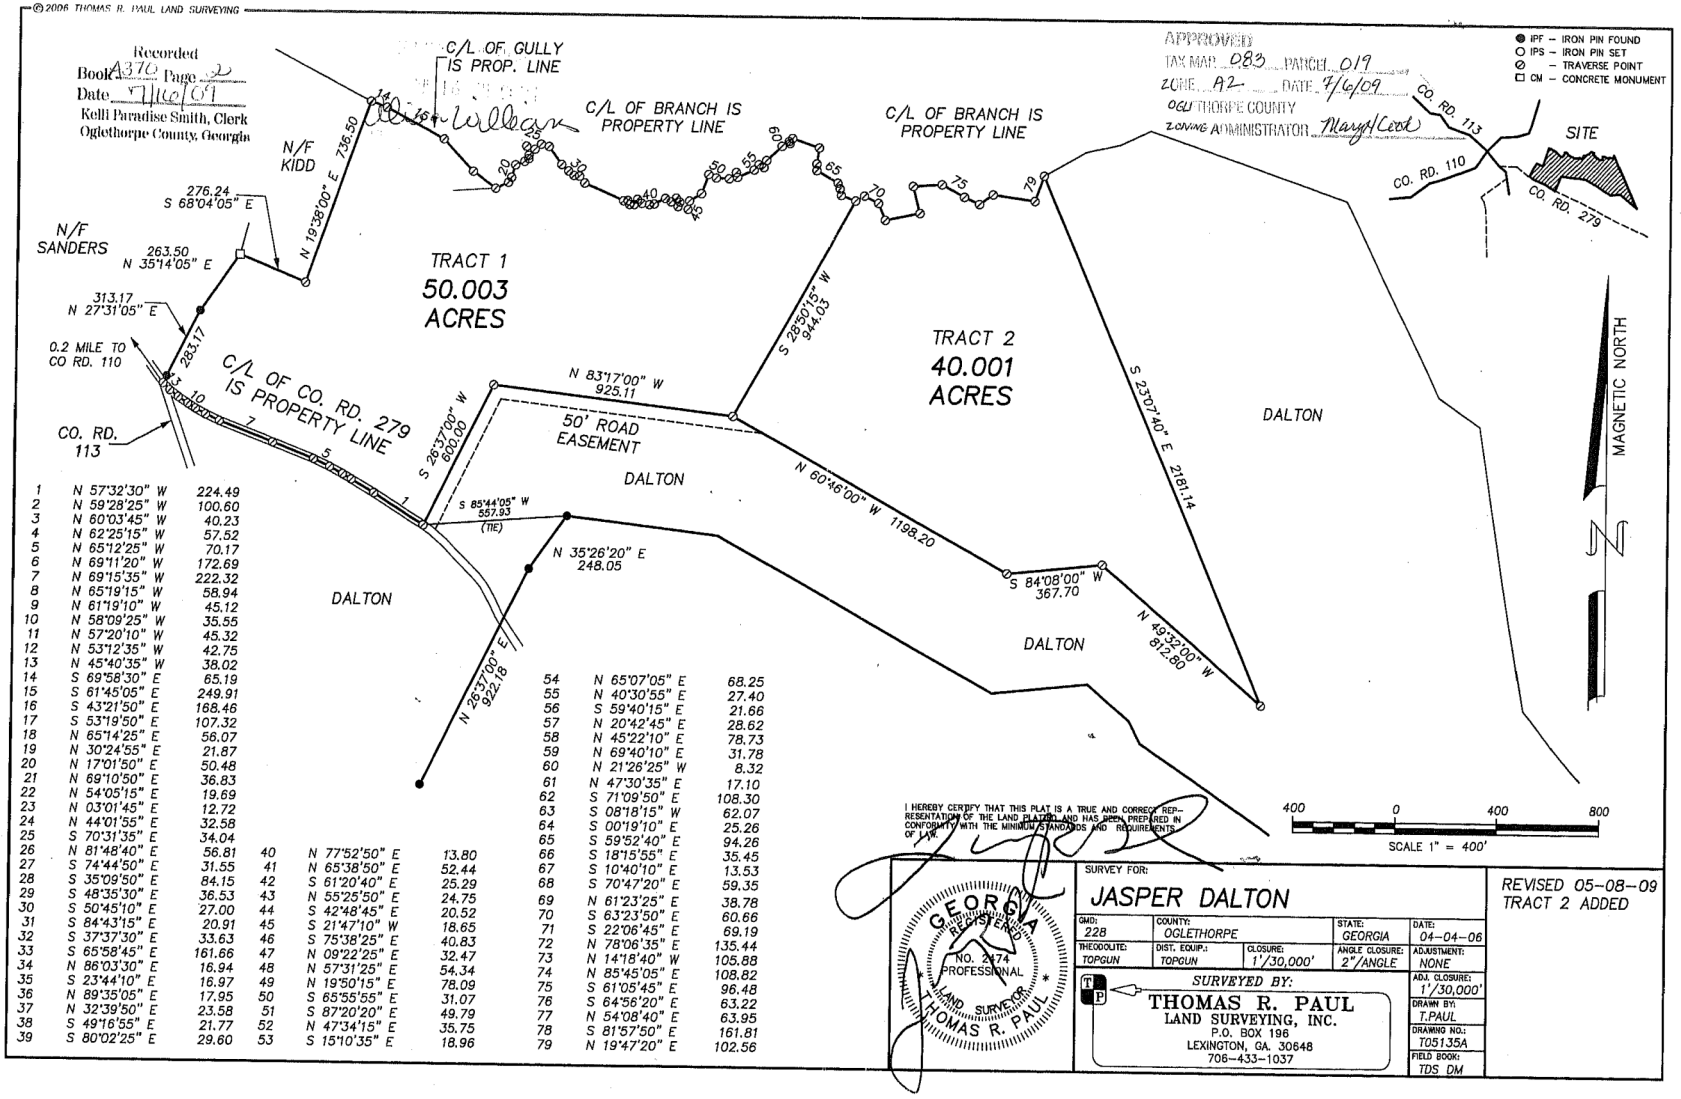


| | | | | | | | | | |
|---|---|---|---|---|---|---|---|---|---|
| 1 | N 57°32'30" W | 224.49 | | | | 54 | N 65°07'05" E | 68.25 |
| 2 | N 59°28'25" W | 100.60 | | | | 55 | N 40°30'55" E | 27.40 |
| 3 | N 60°03'45" W | 40.23 | | | | 56 | S 59°40'15" E | 21.66 |
| 4 | N 62°25'15" W | 57.52 | | | | 57 | N 20°42'45" E | 28.62 |
| 5 | N 65°12'25" W | 70.17 | | | | 58 | N 45°22'10" E | 78.73 |
| 6 | N 69°11'20" W | 172.69 | | | | 59 | N 69°40'10" E | 31.78 |
| 7 | N 69°15'35" W | 222.32 | | | | 60 | N 21°26'25" W | 8.32 |
| 8 | N 65°19'15" W | 58.94 | | | | 61 | N 47°30'35" E | 17.10 |
| 9 | N 61°19'10" W | 45.12 | | | | 62 | S 71°09'50" E | 108.30 |
| 10 | N 58°09'25" W | 35.55 | | | | 63 | S 08°18'15" W | 62.07 |
| 11 | N 57°20'10" W | 45.32 | | | | 64 | S 00°19'10" E | 25.26 |
| 12 | N 53°12'35" W | 42.75 | | | | 65 | S 59°52'40" E | 94.26 |
| 13 | N 45°40'35" W | 38.02 | | | | 66 | S 18°15'55" E | 35.45 |
| 14 | S 69°58'30" E | 65.19 | | | | 67 | S 10°40'10" E | 13.53 |
| 15 | S 61°45'05" E | 249.91 | | | | 68 | S 70°47'20" E | 59.35 |
| 16 | S 43°21'50" E | 168.46 | | | | 69 | N 61°23'25" E | 38.78 |
| 17 | S 53°19'50" E | 107.32 | | | | 70 | S 63°23'50" E | 60.66 |
| 18 | N 65°14'25" E | 56.07 | | | | 71 | S 22°06'45" E | 69.19 |
| 19 | N 30°24'55" E | 21.87 | | | | 72 | N 78°06'35" E | 135.44 |
| 20 | N 17°01'50" E | 50.48 | | | | 73 | N 14°18'40" W | 105.88 |
| 21 | N 69°10'50" E | 36.83 | | | | 74 | N 85°45'05" E | 108.82 |
| 22 | N 54°05'15" E | 19.69 | | | | 75 | S 61°05'45" E | 96.48 |
| 23 | N 03°01'45" E | 12.72 | | | | 76 | S 64°56'20" E | 63.22 |
| 24 | N 44°01'55" E | 32.58 | | | | 77 | N 54°08'40" E | 63.95 |
| 25 | S 70°31'35" E | 34.04 | | | | 78 | S 81°57'50" E | 161.81 |
| 26 | N 81°48'40" E | 56.81 | 40 | N 77°52'50" E | 13.80 | 79 | N 19°47'20" E | 102.56 |
| 27 | S 74°44'50" E | 31.55 | 41 | N 65°38'50" E | 52.44 | | | |
| 28 | S 35°09'50" E | 84.15 | 42 | S 61°20'40" E | 25.29 | | | |
| 29 | S 48°35'30" E | 36.53 | 43 | N 55°25'50" E | 24.75 | | | |
| 30 | S 50°45'10" E | 27.00 | 44 | S 42°48'45" E | 20.52 | | | |
| 31 | S 84°43'15" E | 20.91 | 45 | S 21°47'10" W | 18.65 | | | |
| 32 | S 37°37'30" E | 33.63 | 46 | S 75°38'25" E | 40.83 | | | |
| 33 | S 65°58'45" E | 161.66 | 47 | N 09°22'25" E | 32.47 | | | |
| 34 | N 86°03'30" E | 16.94 | 48 | N 57°31'25" E | 54.34 | | | |
| 35 | S 23°44'10" E | 16.97 | 49 | N 19°50'15" E | 78.09 | | | |
| 36 | N 89°35'05" E | 17.95 | 50 | S 65°55'55" E | 31.07 | | | |
| 37 | N 32°39'50" E | 23.58 | 51 | S 87°20'20" E | 49.79 | | | |
| 38 | S 49°16'55" E | 21.77 | 52 | N 47°34'15" E | 35.75 | | | |
| 39 | S 80°02'25" E | 29.80 | 53 | S 15°10'35" E | 18.96 | | | |

I HEREBY CERTIFY THAT THIS PLAT IS A TRUE AND CORRECT REPRESENTATION OF THE LAND PLATTED AND HAS BEEN PREPARED IN CONFORMITY WITH THE MINIMUM STANDARDS AND REQUIREMENTS OF LAW.

GEORGIA REGISTERED NO. 2474 PROFESSIONAL LAND SURVEYOR THOMAS R. PAUL

SURVEY FOR: JASPER DALTON

REVISED 05-08-09
TRACT 2 ADDED

| GMD: | COUNTY: | | STATE: | DATE: |
|---|---|---|---|---|
| 228 | OGLETHORPE | | GEORGIA | 04-04-06 |
| THEODOLITE: | DIST. EQUIP.: | CLOSURE: | ANGLE CLOSURE: | ADJUSTMENT: |
| TOPGUN | TOPGUN | 1'/30,000' | 2"/ANGLE | NONE |

SURVEYED BY:
THOMAS R. PAUL
LAND SURVEYING, INC.
P.O. BOX 196
LEXINGTON, GA. 30648
706-433-1037

ADJ. CLOSURE: 1'/30,000'
DRAWN BY: T.PAUL
DRAWING NO.: T05135A
FIELD BOOK: TDS DM

https://search.gsccca.org/Imaging/HTML5Viewer.aspx?id=2240113&key1=A370&key2=2&county=109&countyname=OGLETHORPE&userid=63957&...