EQUIPMENT- ONE MINUTE TRANSIT AND 100' STEEL TAPE

TRACK, CROSS-TIES AND BALLAST HAS BEEN REMOVED FROM BED

OGLETHORPE COUNTY, GA.
Clerk Superior Court

FILED FOR RECORD 9:15 (AM) ~~(PM)~~
Dec. 13, 1988 AND RECORDED
IN BOOK # 12 PAGE # 138
ON Dec. 13, 1988
Lila M. Watson CLERK S.C.
Deputy

N

MAG.

● IRON PIN FOUND
⊙ IRON PIN SET
○ TRAVERSE POINT

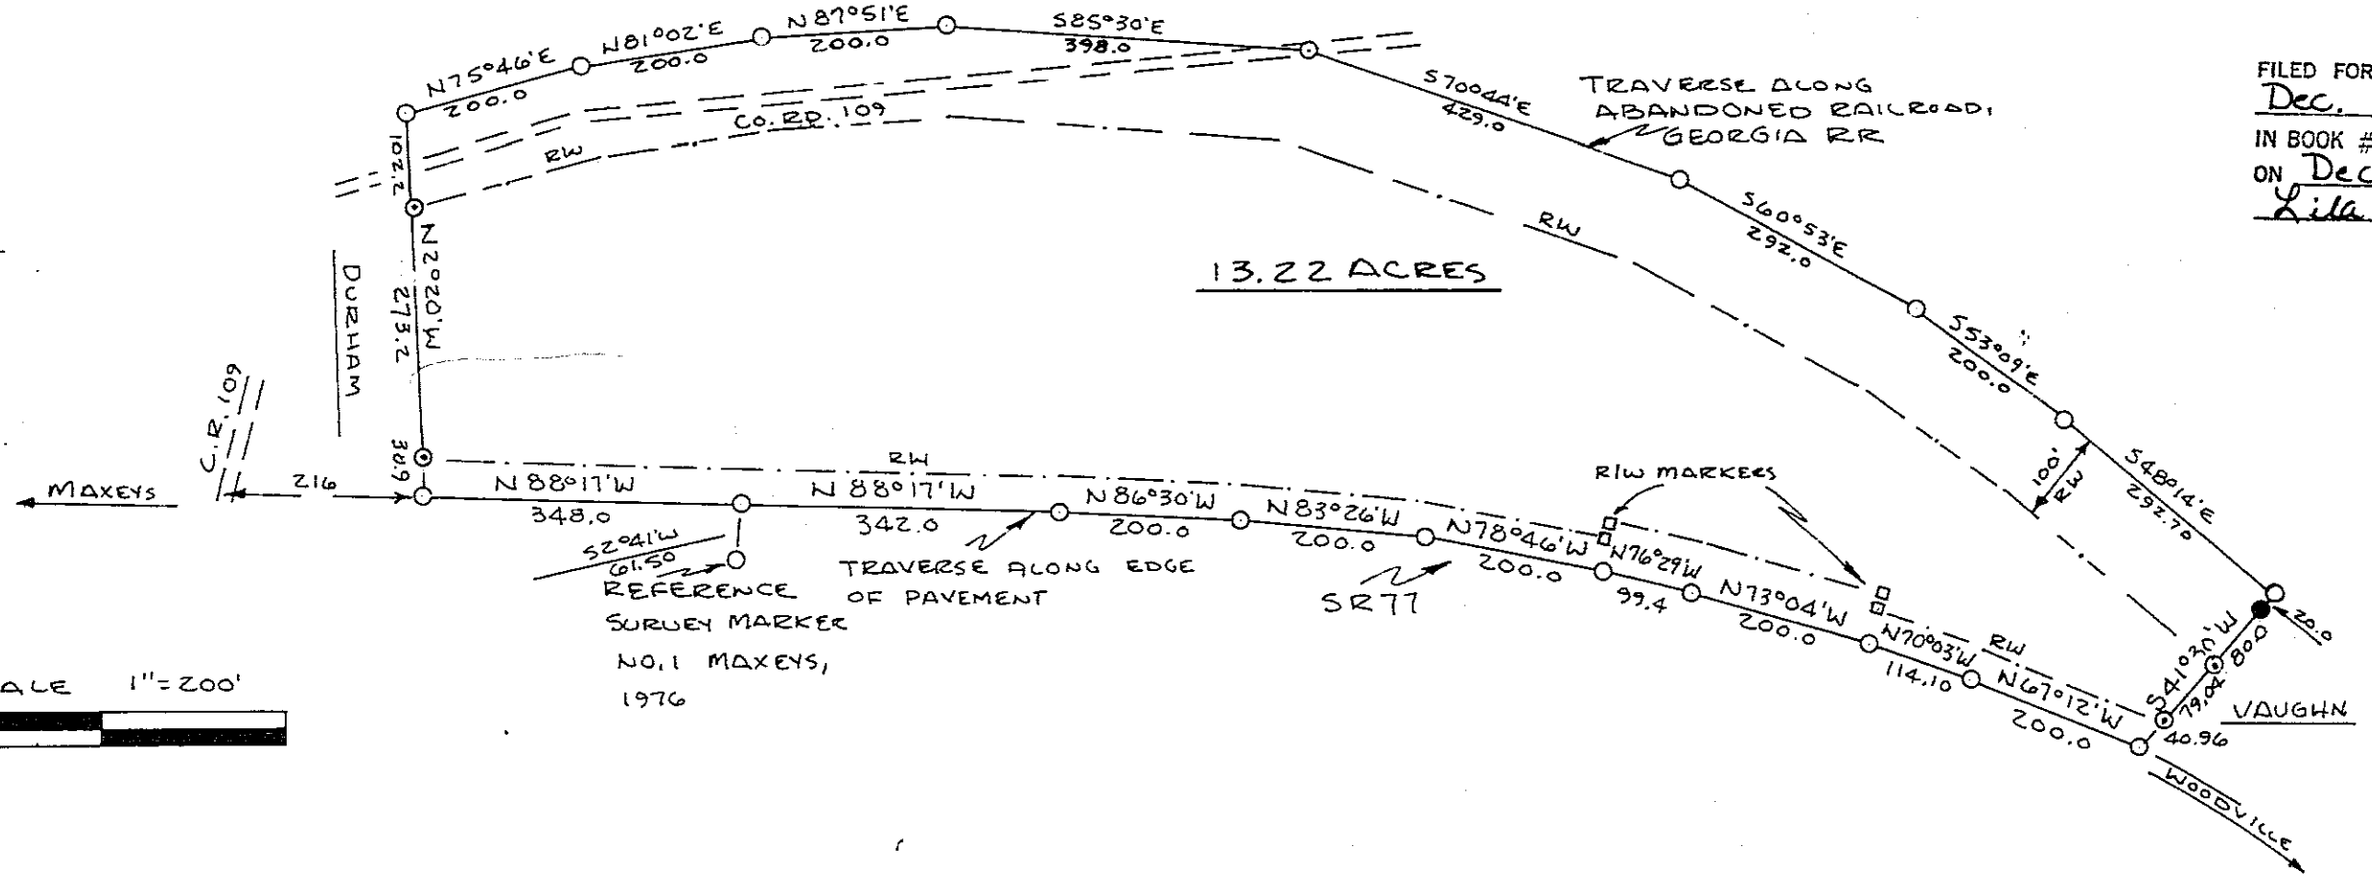

13.22 ACRES

SCALE 1"=200'

50004

Robert W. Hawes
NOV. 8, 1988

SURVEY FOR
JAMES M. MIZE
234 G.M.D., OGLETHORPE COUNTY, GA.

FB48-1

05/27/26
10:00 AM EDT
dotloop verified

dotloop signature verification: dtlp.us/JE1a-4gC9-ZZo2