dotloop signature verification: dtlp.us/9FN0-qhTG-Vrra


PIEDMONT PRINTMAKERS TM 7-71 46264A

PERC. TEST

P-1	21	MIN/IN
P-2	60	" "
P-3	40	" "
P-4	40	" "
AVG	40	MIN/IN

I HEREBY CERTIFY THAT THIS PLAT IS A TRUE AND CORRECT REPRESENTATION OF THE LAND PLATTED AND HAS BEEN PREPARED IN CONFORMITY WITH THE MINIMUM STANDARDS AND REQUIREMENTS OF LAW

GRH
08/23/26
3:37 PM EDT
dotloop verified

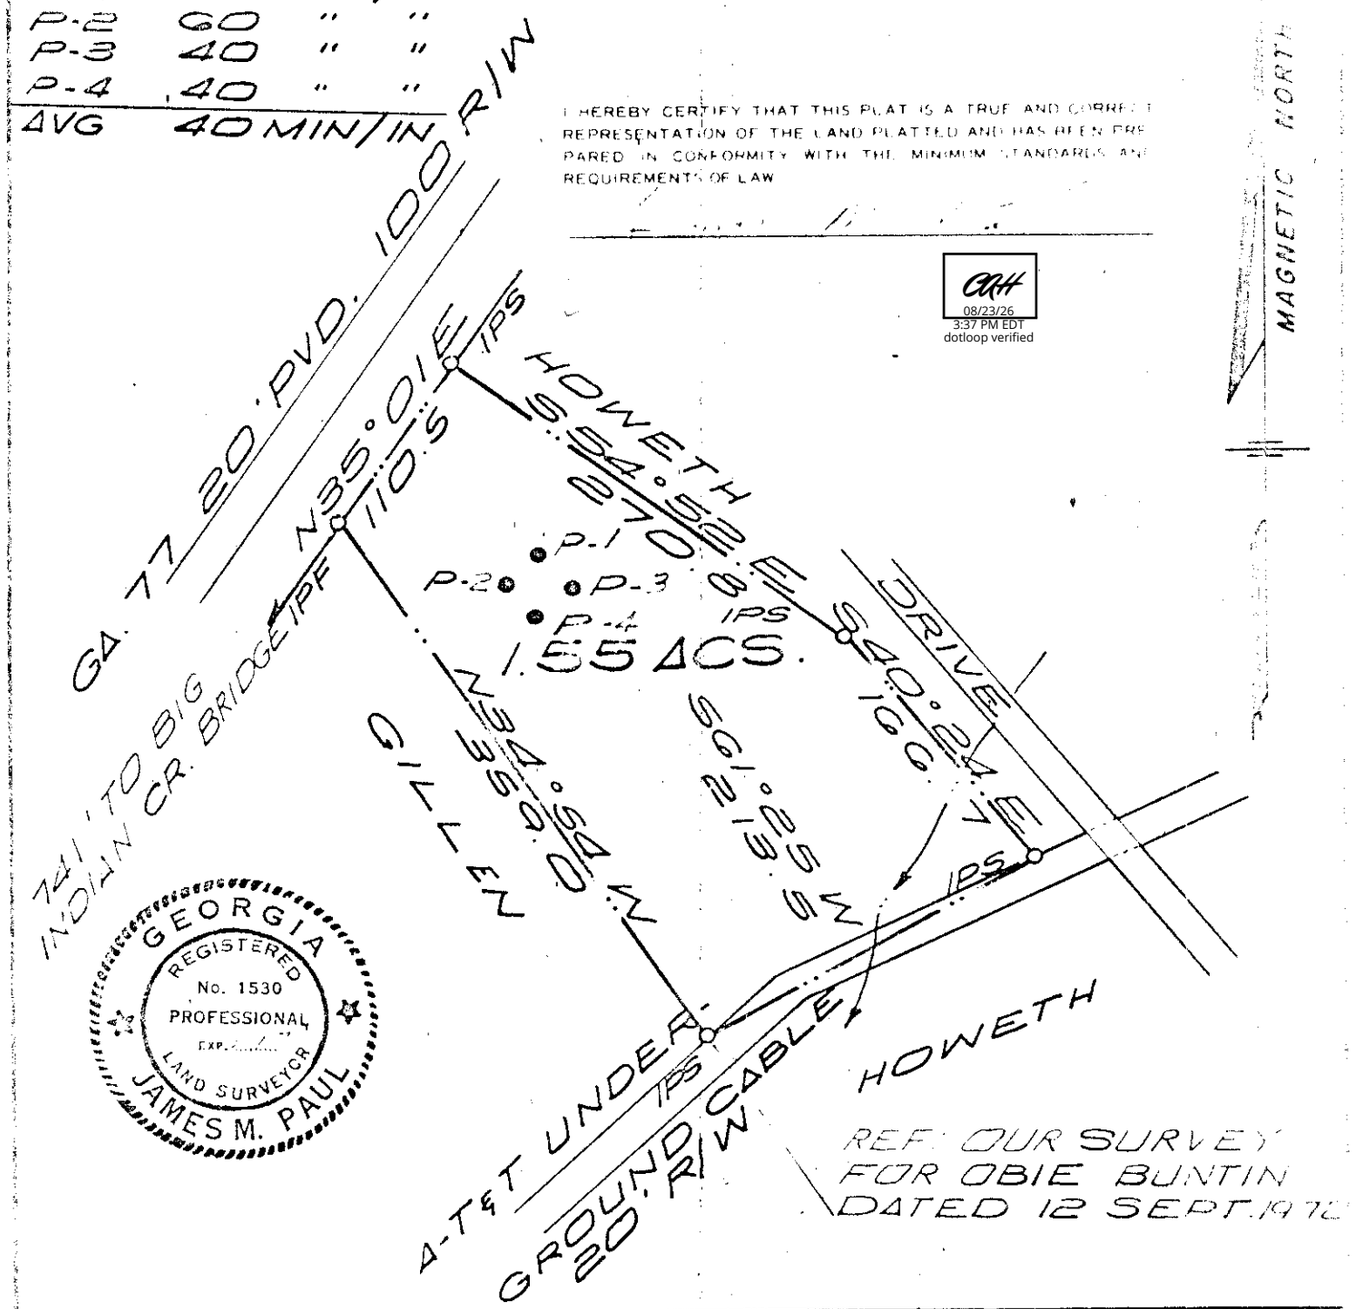


GEORGIA REGISTERED No. 1530 PROFESSIONAL EXP. LAND SURVEYOR JAMES M. PAUL

SURVEY FOR:
STEVE & JANICE NOELL

COUNTY: OGLETHORPE	GMD: 233	STATE: GEORGIA	
DATE: FEB. 10, 1976	SCALE: 1" = 100'	DRAWN BY: SEN	
		APPROVED BY:	
		DRAWING NUMBER: N-42-A	
		FIELD BOOK: 78/40	

SURVEYED BY:
JAMES M. PAUL
ENGINEERING & SURVEYING
CRAWFORD, GEORGIA 30630
PHONE: (COMER) 783-5125

LOCATION MAP

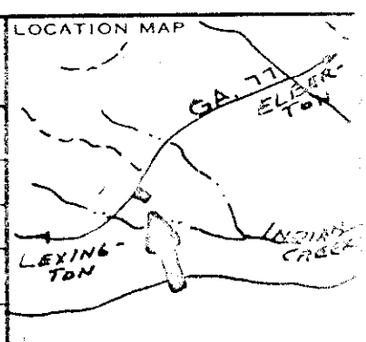

Recorded Feb. 24, 1976 - James P. Sullivan, Clerk